ARE. 50676 - 2-4-39 Ret. Mail Crane

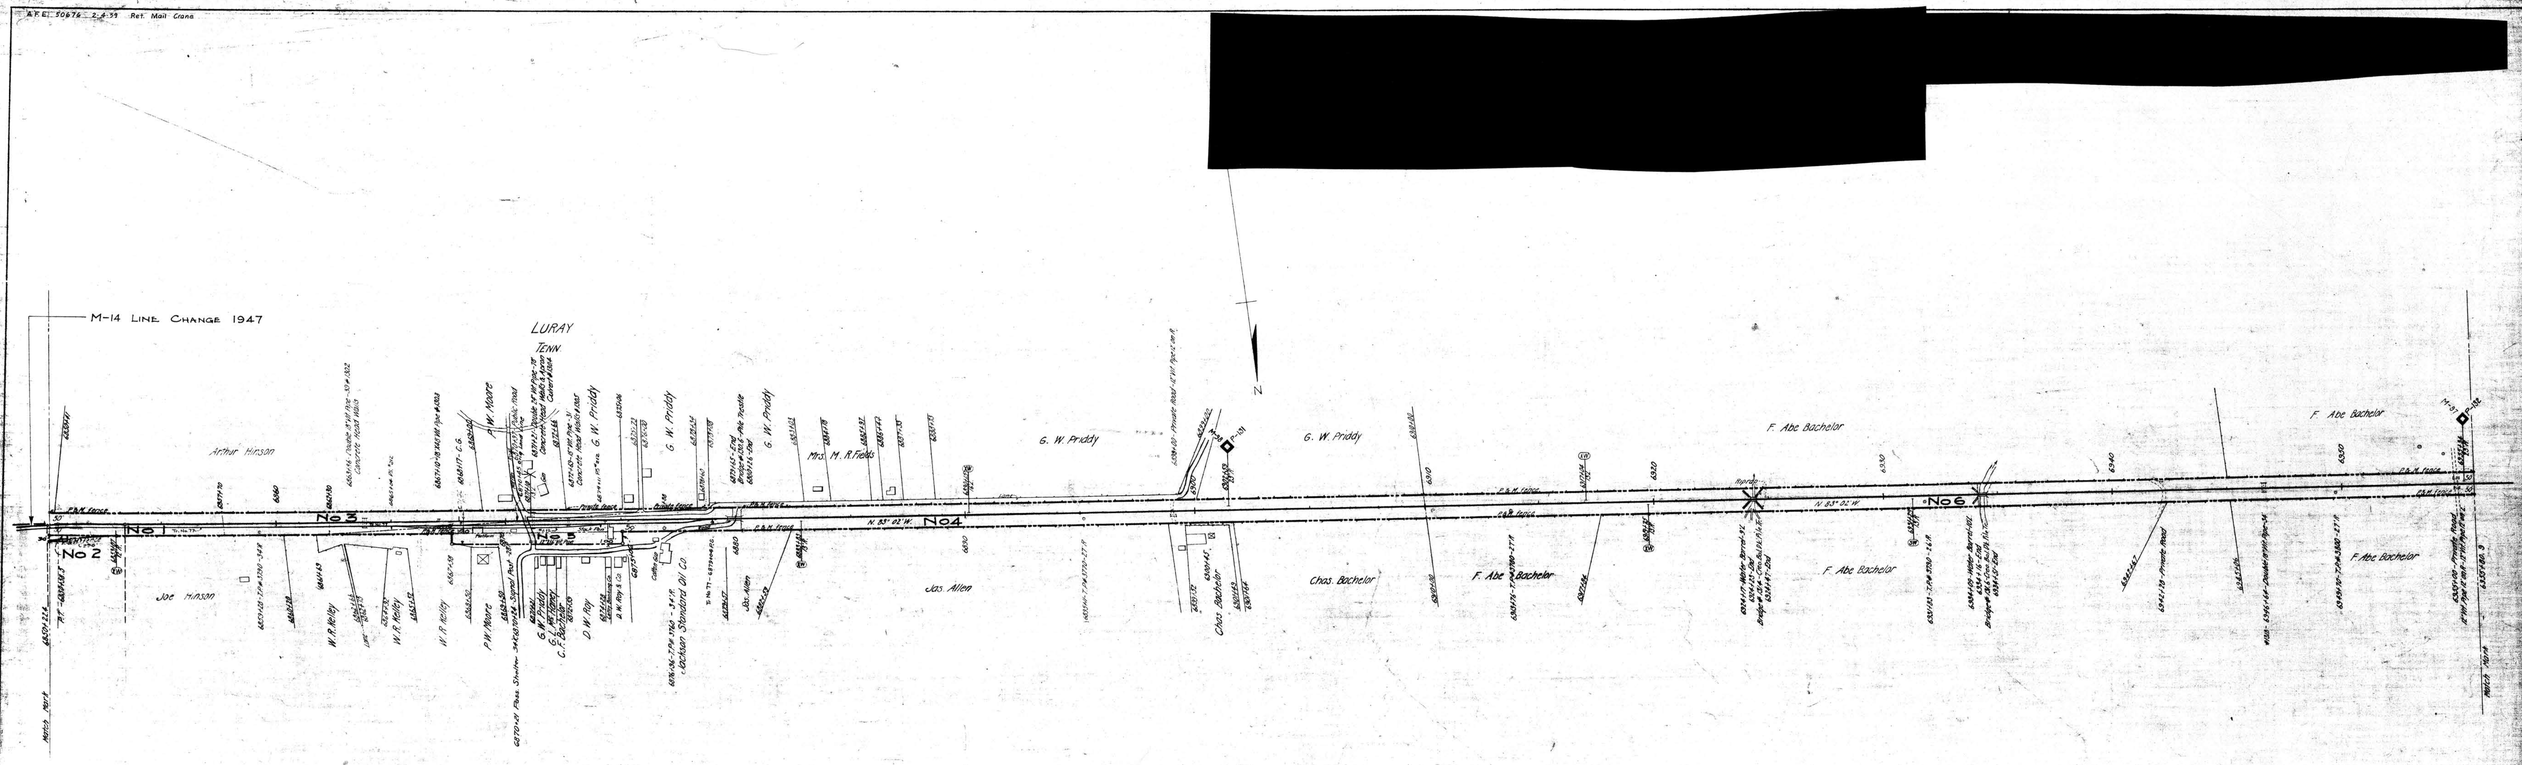

HENDERSON CO. TENN.

RIGHT-OF-WAY AND TRACK MAP

LOUISVILLE & NASHVILLE R.R.

OPERATED BY THE

NASHVILLE, CHATTANOOGA AND ST. LOUIS RY.

PADUCAH & MEMPHIS DIV.

STATION 6850122.4 TO STATION 6933+80.9

SCALE, 1 IN. 200 FT. JUNE 30, 1916

OFFICE OF CHIEF ENGINEER
NASHVILLE, TENN.

Sheet No. 42 of 93 Sheets of P. & M. Division from survey station 6850122.4 to survey station 6955+80.9

Valuation Engineer.

M.P. 1300 to 1320

039-015

704-C-17